Brass Expo April 11-12 2015 Rate Schedule & Registration Form

Complete the Registration Form below to reserve your tables. Consult the show floor plan on the next page to see the various table and booth configurations and locations. To make your reservation or for assistance, feel free to contact Howard Zane at 410-730-1036 or by email at hzane1@verizon.net.

Item Number	Config Type	Tbls Incl	Chairs Incl	Cost	Days
1T-1C-1D	Table Only	1	1	$50	1
1T-1C-2D				$70	2
SB-1T-2C-2D	Single Booth	1	2	$200	
SB-2T-2C-2D		2		$265	
DB-3T-2C-2D	Double Booth	3		$445	
DB-4T-2C-2D		4		$495	
TB-5T-3C-2D	Triple Booth	5	3	$645	
TB-7T-3C-2D		7		$745	

REGISTRATION FORM

Business Name:		Contact Name:		
Address:		City:	ST:	Zip:
Phones & best time to call (Circle Preferred):		Fax:	Email:	
Landline:	Cell:			
Your Website:		May We Link to it? ☐ Yes ☐ No	Our Website – please link with: http://brassexpo.com	
Item Number for your table or booth (such as DB-4T-2C-2D – Select from table above):			Cost (from table above):	

Circle the items you be selling (All items must be brass, brass hybrid, or brass related.

Steam Locos Diesel Locos Traction Roll. Stock Structures MOW Literature Tools

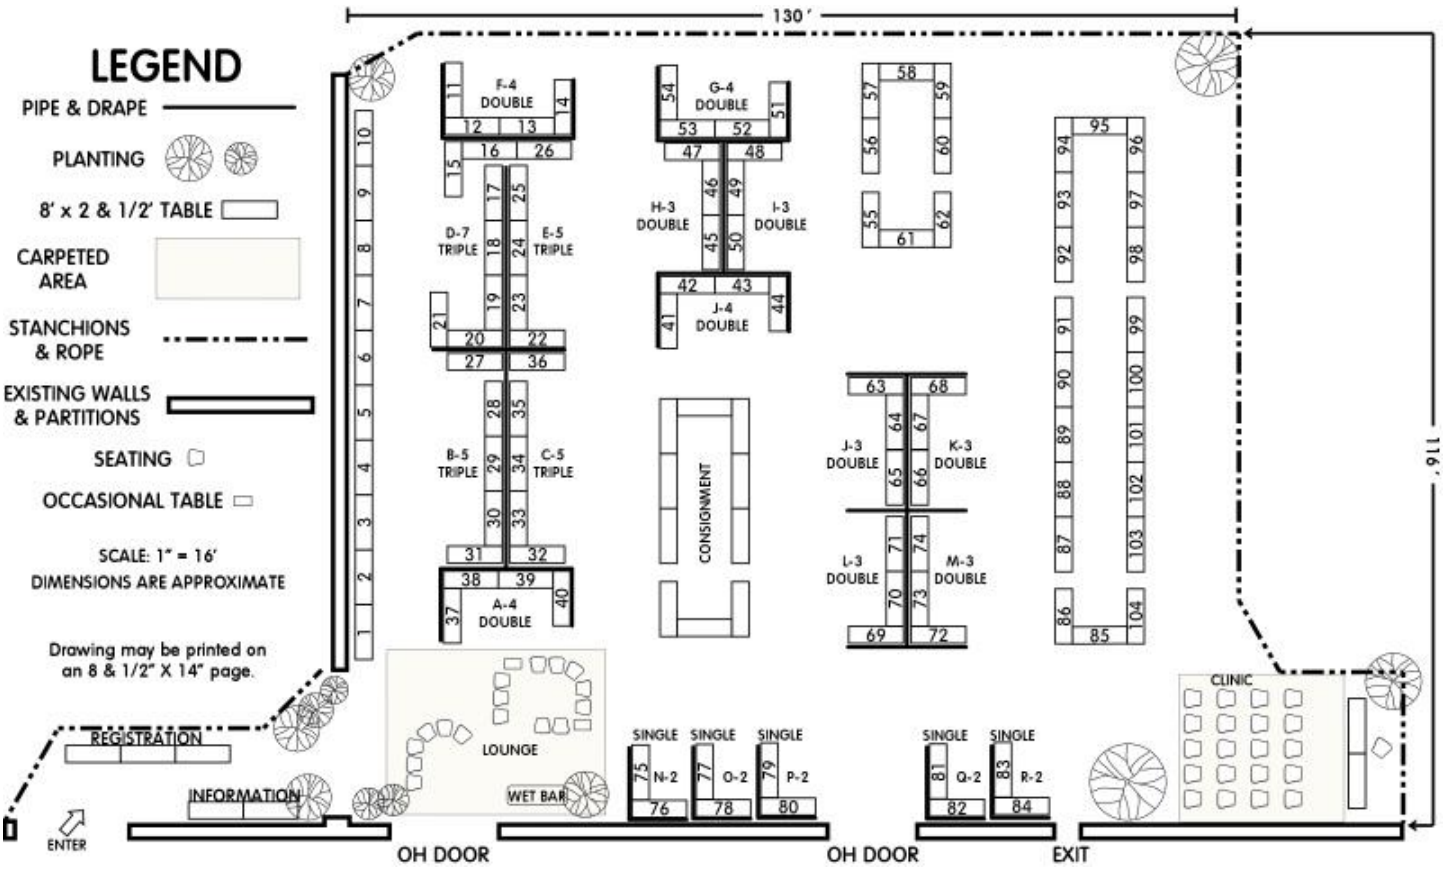
Other (Please briefly list):

Space for notes and other information:

By postal mail, email or phone, send the above information to **Howard Zane**
PLEASE MAKE CHECKS PAYABLE TO HOWARD ZANE

5236 Thunder Hill Rd, Columbia, MD 21045 ● 410 730 1036 ● hzane1@verizon.net

Thank you for being a vendor at our show!


LEGEND
PIPE & DRAPE
PLANTING
8' x 2 & 1/2' TABLE
CARPETED AREA
STANCHIONS & ROPE
EXISTING WALLS & PARTITIONS
SEATING
OCCASIONAL TABLE
SCALE: 1" = 16'
DIMENSIONS ARE APPROXIMATE
Drawing may be printed on an 8 & 1/2" X 14" page.
130'
116'
F-4 DOUBLE
G-4 DOUBLE
H-3 DOUBLE
I-3 DOUBLE
J-4 DOUBLE
D-7 TRIPLE
E-5 TRIPLE
B-5 TRIPLE
C-5 TRIPLE
A-4 DOUBLE
CONSIGNMENT
J-3 DOUBLE
K-3 DOUBLE
L-3 DOUBLE
M-3 DOUBLE
LOUNGE
WET BAR
SINGLE N-2
SINGLE O-2
SINGLE P-2
SINGLE Q-2
SINGLE R-2
CLINIC
REGISTRATION
INFORMATION
ENTER
OH DOOR
OH DOOR
EXIT